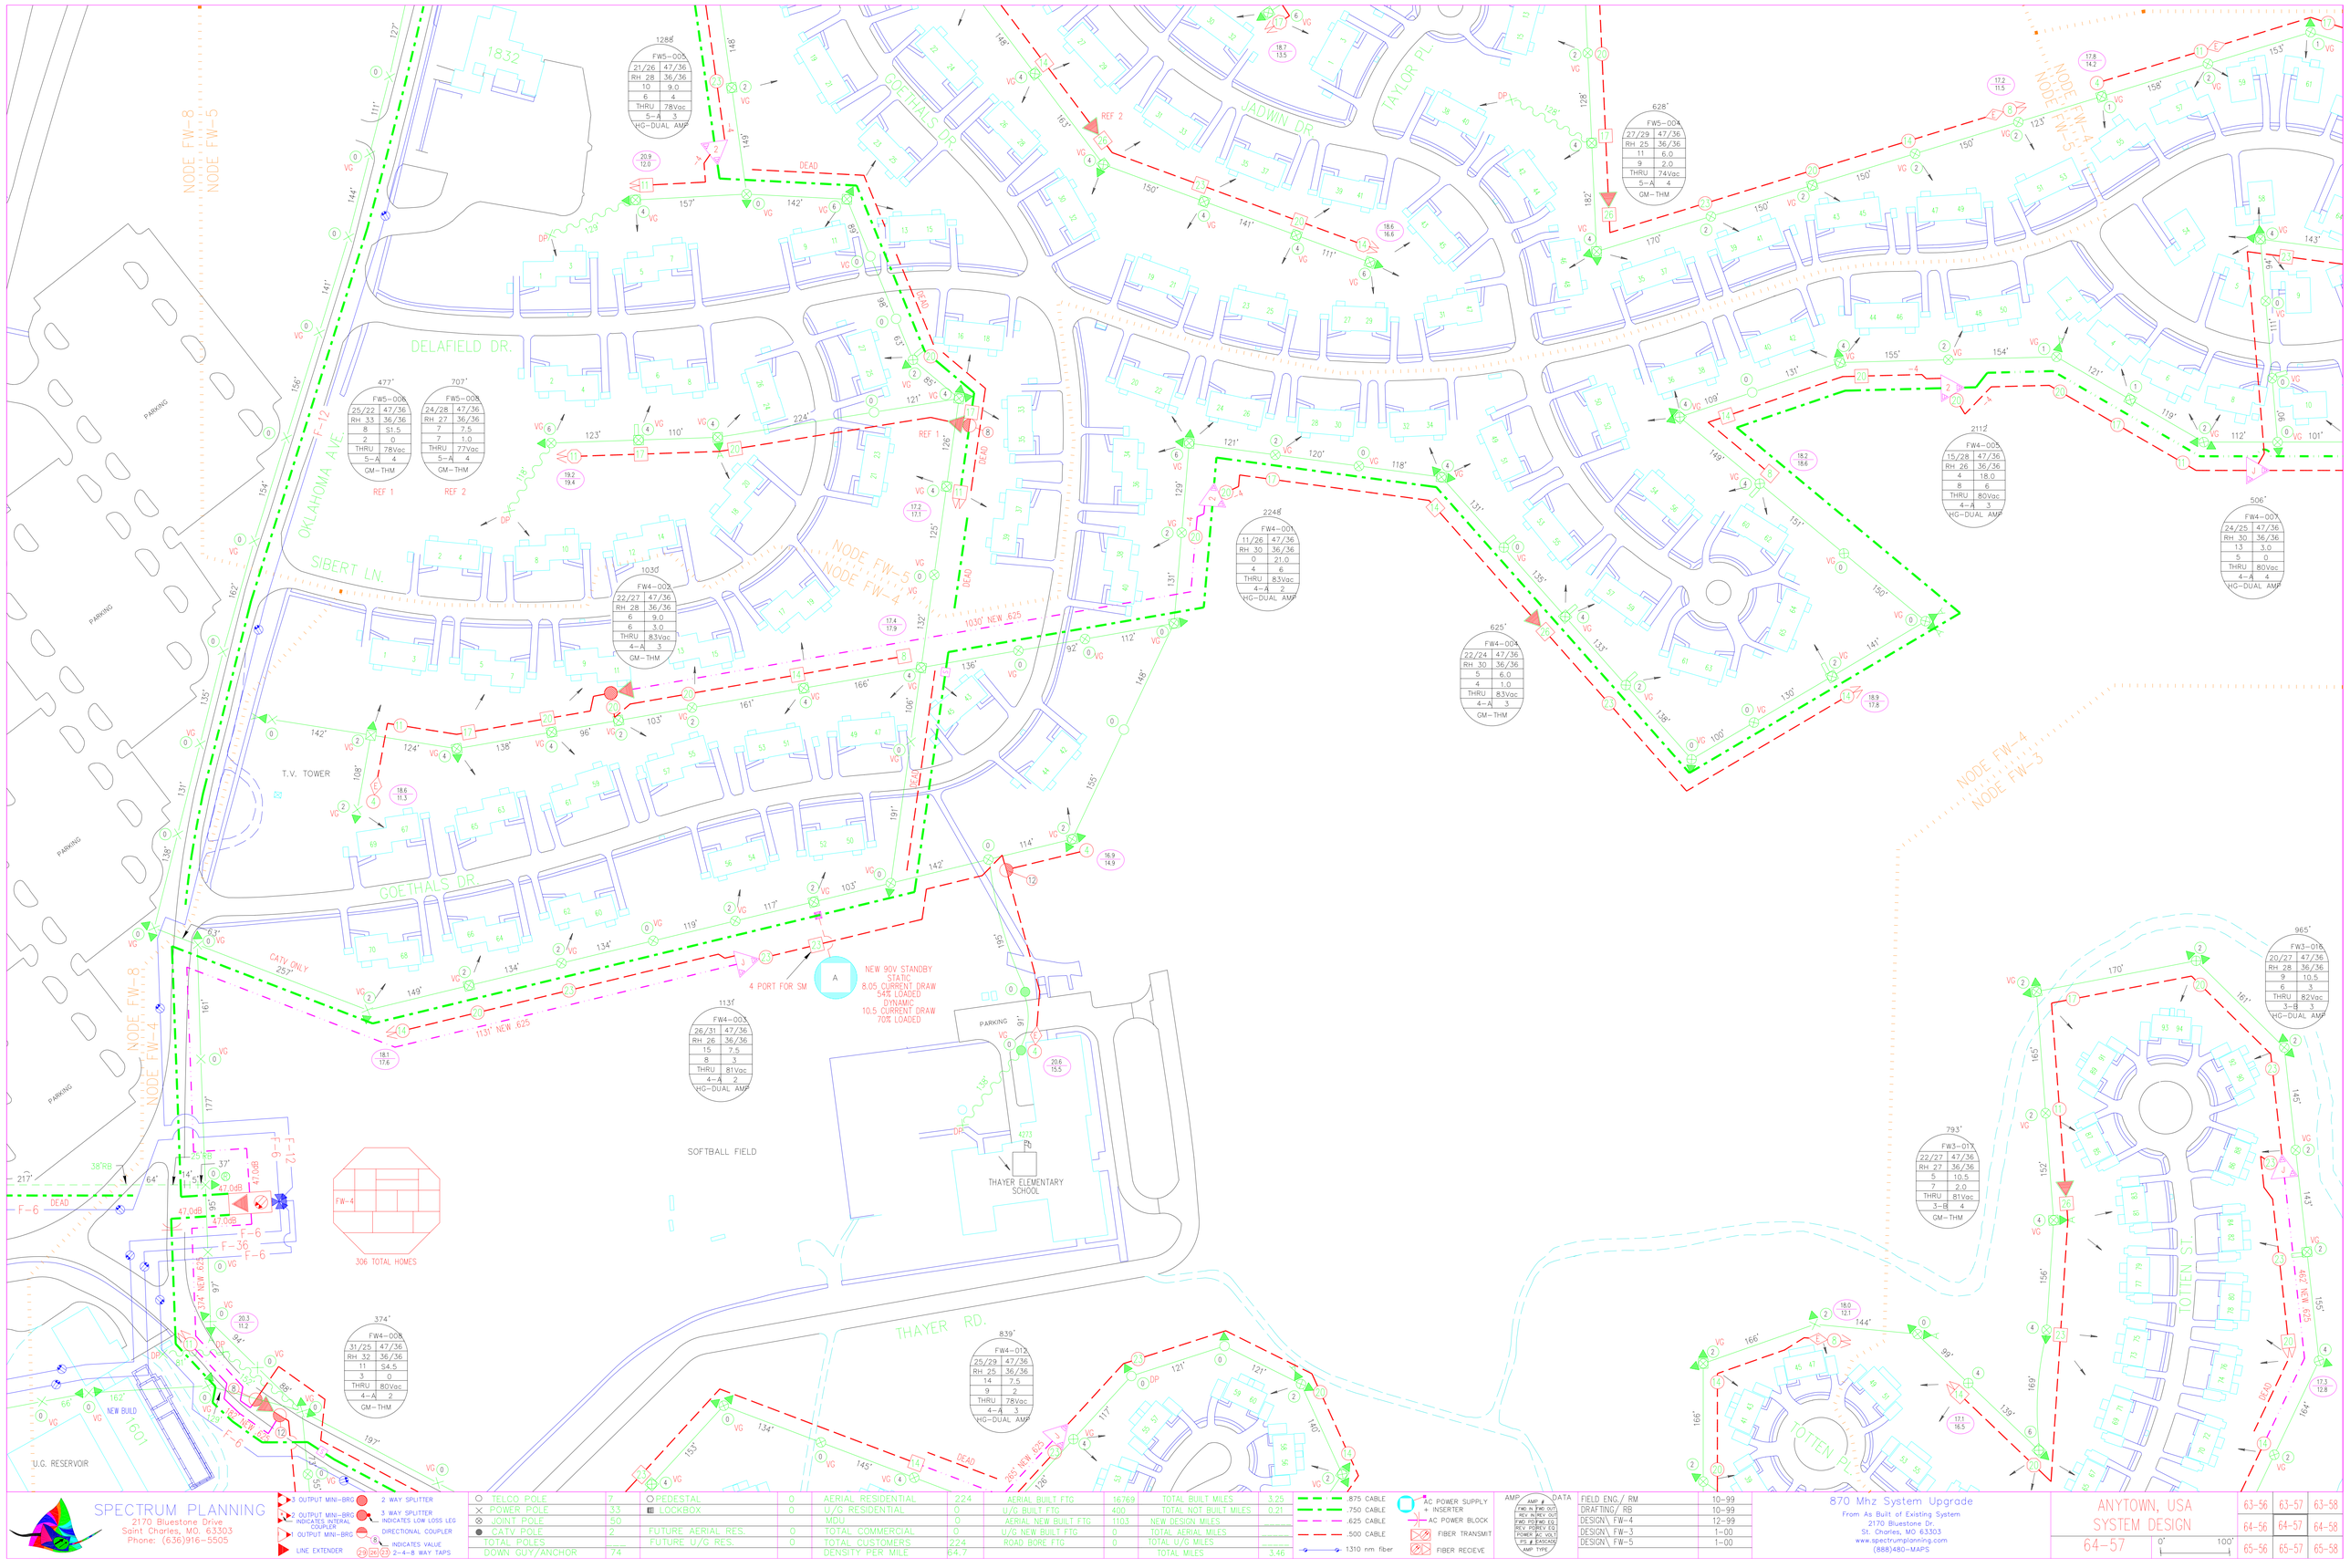
NODE FW-8
NODE FW-5
1832
GOETHALS DR.
DELAFIELD DR.
SIBERT LN.
OKLAHOMA AVE
F-12
JADWIN DR.
TAYLOR PL.
NODE FW-5
NODE FW-4
NODE FW-3
T.V. TOWER
PARKING
DEAD
REF 1
REF 2
1030' NEW .625
1131' NEW .625
CATV ONLY
257'
4 PORT FOR SM
NEW 90V STANDBY
STATIC
8.05 CURRENT DRAW
54% LOADED
DYNAMIC
10.5 CURRENT DRAW
70% LOADED
SOFTBALL FIELD
THAYER ELEMENTARY SCHOOL
306 TOTAL HOMES
THAYER RD.
NEW BUILD
1601
U.G. RESERVOIR
TOTTEN ST.
TOTTEN PL.
1288'
FW5-005
21/26 47/36
RH 28 36/36
10 9.0
6 4
THRU 78Vac
5-A 3
HG-DUAL AMP
477'
FW5-005
25/22 47/36
RH 33 36/36
8 51.5
2 0
THRU 78Vac
5-A 4
GM-THM
707'
FW5-005
24/28 47/36
RH 27 36/36
7 7.5
7 1.0
THRU 77Vac
5-A 4
GM-THM
1030'
FW4-003
22/27 47/36
RH 28 36/36
6 9.0
6 3.0
THRU 83Vac
4-A 3
GM-THM
628'
FW5-004
27/29 47/36
RH 25 36/36
11 6.0
9 2.0
THRU 74Vac
5-A 4
GM-THM
2248'
FW4-001
11/26 47/36
RH 30 36/36
0 21.0
4 6
THRU 83Vac
4-A 2
HG-DUAL AMP
625'
FW4-004
22/24 47/36
RH 30 36/36
5 6.0
4 1.0
THRU 83Vac
4-A 3
GM-THM
2112'
FW4-005
15/28 47/36
RH 26 36/36
4 18.0
8 6
THRU 80Vac
4-A 3
HG-DUAL AMP
506'
FW4-007
24/25 47/36
RH 30 36/36
13 3.0
5 0
THRU 80Vac
4-A 4
HG-DUAL AMP
1131'
FW4-003
26/31 47/36
RH 26 36/36
15 7.5
8 3
THRU 81Vac
4-A 2
HG-DUAL AMP
374'
FW4-008
31/25 47/36
RH 32 36/36
11 54.5
3 0
THRU 80Vac
4-A 2
GM-THM
839'
FW4-01X
25/29 47/36
RH 25 36/36
14 7.5
9 2
THRU 78Vdc
4-A 3
HG-DUAL AMP
965'
FW3-01X
20/27 47/36
RH 28 36/36
9 10.5
6 3
THRU 82Vac
3-B 3
HG-DUAL AMP
793'
FW3-01X
22/27 47/36
RH 27 36/36
5 10.5
7 2.0
THRU 81Vac
3-B 4
GM-THM
SPECTRUM PLANNING
2170 Bluestone Drive
Saint Charles, MO. 63303
Phone: (636)916-5505
3 OUTPUT MINI-BRG
2 OUTPUT MINI-BRG
INDICATES INTERNAL COUPLER
1 OUTPUT MINI-BRG
LINE EXTENDER
2 WAY SPLITTER
3 WAY SPLITTER
INDICATES LOW LOSS LEG
DIRECTIONAL COUPLER
INDICATES VALUE
2-4-8 WAY TAPS
TELCO POLE 7
POWER POLE 33
JOINT POLE 50
CATV POLE 2
TOTAL POLES
DOWN GUY/ANCHOR 74
PEDESTAL 0
LOCKBOX 0
FUTURE AERIAL RES. 0
FUTURE U/G RES. 0
AERIAL RESIDENTIAL 224
U/G RESIDENTIAL 0
MDU 0
TOTAL COMMERCIAL 0
TOTAL CUSTOMERS 224
DENSITY PER MILE 64.7
AERIAL BUILT FTG 16769
U/G BUILT FTG 400
AERIAL NEW BUILT FTG 1103
U/G NEW BUILT FTG 0
ROAD BORE FTG 0
TOTAL BUILT MILES 3.25
TOTAL NOT BUILT MILES 0.21
NEW DESIGN MILES
TOTAL AERIAL MILES
TOTAL U/G MILES
TOTAL MILES 3.46
.875 CABLE
.750 CABLE
.625 CABLE
.500 CABLE
1310 nm fiber
AC POWER SUPPLY + INSERTER
AC POWER BLOCK
FIBER TRANSMIT
FIBER RECIEVE
AMP DATA
FIELD ENG./ RM 10-99
DRAFTING/ RB 10-99
DESIGN\ FW-4 12-99
DESIGN\ FW-3 1-00
DESIGN\ FW-5 1-00
870 Mhz System Upgrade
From As Built of Existing System
2170 Bluestone Dr.
St. Charles, MO 63303
www.spectrumplanning.com
(8883480-MAPS
ANYTOWN, USA
SYSTEM DESIGN
64-57
0' 100'
63-56 63-57 63-58
64-56 64-57 64-58
65-56 65-57 65-58